A Plan of the Golf Course at Landmand Golf Club

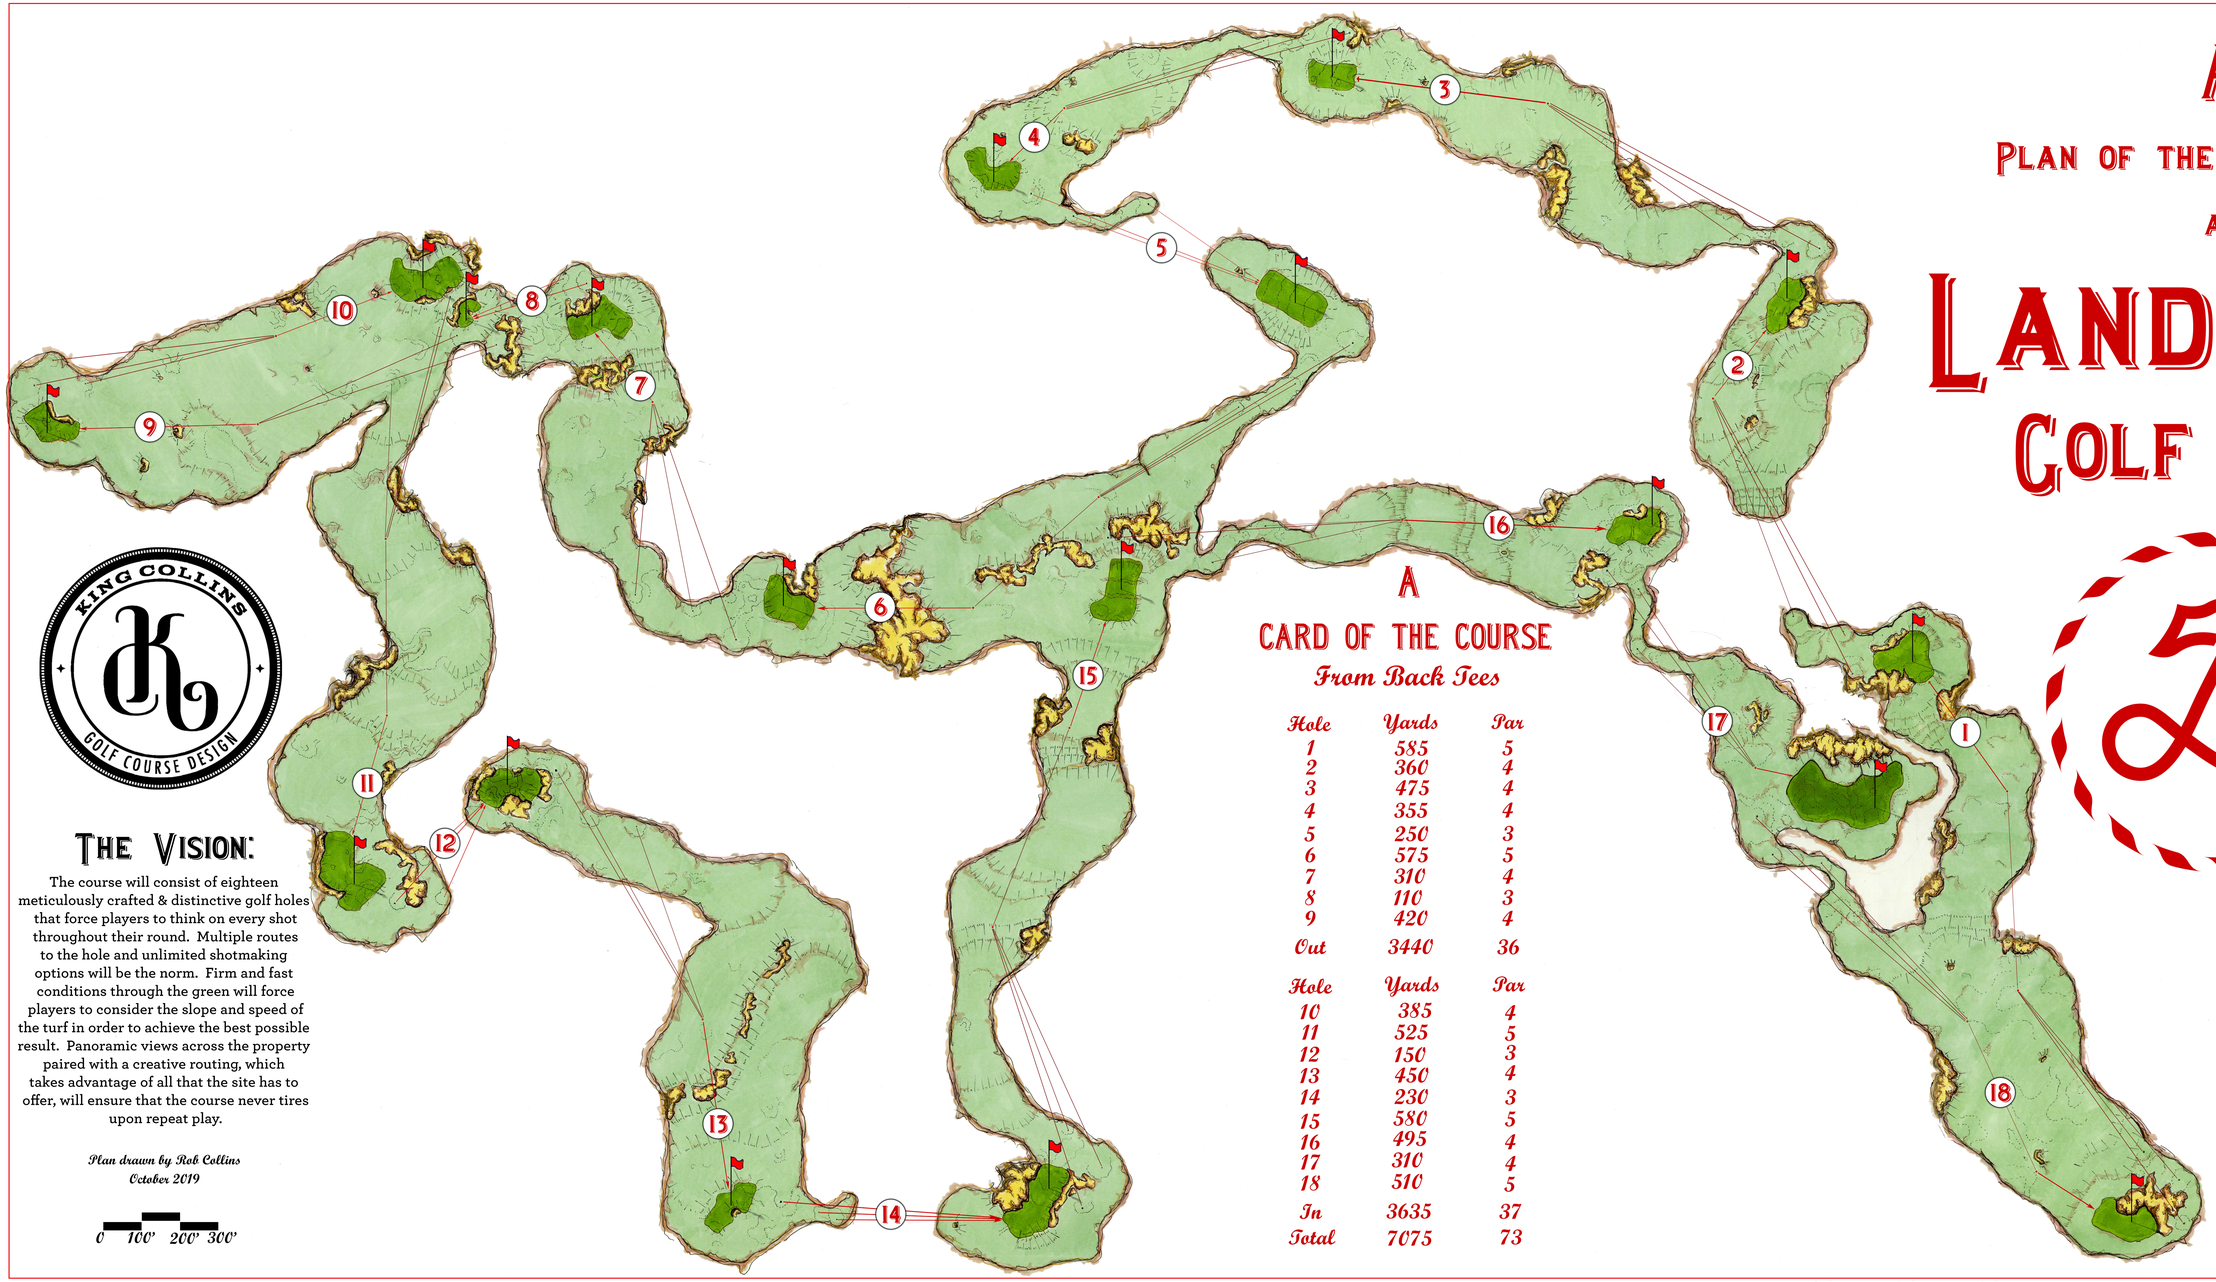

A Card of the Course

From Back Tees

Hole	Yards	Par
1	585	5
2	360	4
3	475	4
4	355	4
5	250	3
6	575	5
7	310	4
8	110	3
9	420	4
Out	3440	36

Hole	Yards	Par
10	385	4
11	525	5
12	150	3
13	450	4
14	230	3
15	580	5
16	495	4
17	310	4
18	510	5
In	3635	37
Total	7075	73

The Vision:

The course will consist of eighteen meticulously crafted & distinctive golf holes that force players to think on every shot throughout their round. Multiple routes to the hole and unlimited shotmaking options will be the norm. Firm and fast conditions through the green will force players to consider the slope and speed of the turf in order to achieve the best possible result. Panoramic views across the property paired with a creative routing, which takes advantage of all that the site has to offer, will ensure that the course never tires upon repeat play.

Plan drawn by Rob Collins
October 2019

0 100' 200' 300'